

City Copy



City of Cranston
City Clerk
869 Park Ave
Cranston, RI 02910

July 21, 2026

To Whom It May Concern:

Enclosed please find a petition of NARRAGANSETT ELECTRIC and VERIZON NEW ENGLAND INC., covering joint NARRAGANSETT ELECTRIC-VERIZON NEW ENGLAND INC pole locations

If this petition meets with your approval, please return an executed copy to each of the above-named Companies.

Narraganset Electric Contact: Wendy Paluch 280 Melrose Street 3rd FL, Providence, RI 02907

If you have any questions regarding this permit, please contact Ms. Paluch at:
[4014306531](tel:4014306531) or wapaluch@rienergy.com

Very truly yours,

A handwritten signature in blue ink that reads "Andrew McNaught".

Andrew McNaught,
Distribution Design

Handwritten initials in blue ink, possibly "AM" or "MD".

Enclosures



PETITION OF NARRAGANSETT ELECTRIC FOR JOINT OR IDENTICAL POLE
LOCATION TO THE HONORABLE CITY COUNCIL OF CRANSTON, RHODE ISLAND

City of Cranston
City Clerk
869 Park Ave
Cranston, RI 02910

THE NARRAGANSETT ELECTRIC & Verizon New England Inc.,

Respectfully asks permission to locate and maintain poles, wires, and fixtures, including the necessary sustain and protecting fixtures to be owned and used in common by you petitioner along and across the following public ways:

Pavilion Ave

Relocating P3 +/- 5' towards P4

Therefore, your petitioners pray that they be granted joint of identical location for existing poles and permission to erect and maintain poles and wires together with such sustaining and protecting fixtures as they may find necessary, said poles erected or to erected substantially in accordance with the plan filed herewith marked:

WR# 15045147

Dated 7/7/2026

Your petitioner agrees to reserve or provide space for one cross arm at a suitable point on each of said poles for the fire, police, telephone signal wires belonging to the municipality and used by it exclusively for municipal purposes.

NARRAGANSETT ELECTRIC

BY: Andrew McNaught

VERIZON NEW ENGLAND, INC.

BY: Karen Lavoie

The foregoing petition been read, it was voted that the consent at the

For the use of public ways named for the purposes stated in said petition be and it hereby is granted-----work to be done subject to the supervision of

A true copy of the vote at the _____

Adopted _____ and recorded in Records Book# _____ Page _____



Municipal Pole & UG Petition/Permit Request Form

Engineer: C.Seth Date: 7/7/26

City/Town: Cranston Work Order # 15045147

Install: _____ ☐ SO ☐ JO Poles on _____
(Quantity) (Check One) (Street Name)

Remove: _____ ☐ SO ☐ JO Poles on _____
(Quantity) (Check One) (Street Name)


Relocate: 1 ☐ SO ☒ JO Poles on Pavilion Ave
(Quantity) (Check One) (Street Name)

Beginning at a point approximately 365' Feet NE of
(Distance) (Compass Heading)
centerline of the intersection of Pavilion Ave and Cranston St and
(Street Name)
continuing approximately _____ feet in a _____ direction.
(Distance) (Compass Heading)

Install overhead/underground facilities: Street(s): _____

Description of Work: Relocating P3 Pavilion Ave +/-5' towards P4 Pavilion Ave.

EXHIBIT 'A' NOT TO SCALE
THE EXACT LOCATION OF
SAID FACILITIES TO BE
ESTABLISHED BY AND UPON
THE INSTALLATION AND
ERECTION OF THE FACILITIES
THEREOF.

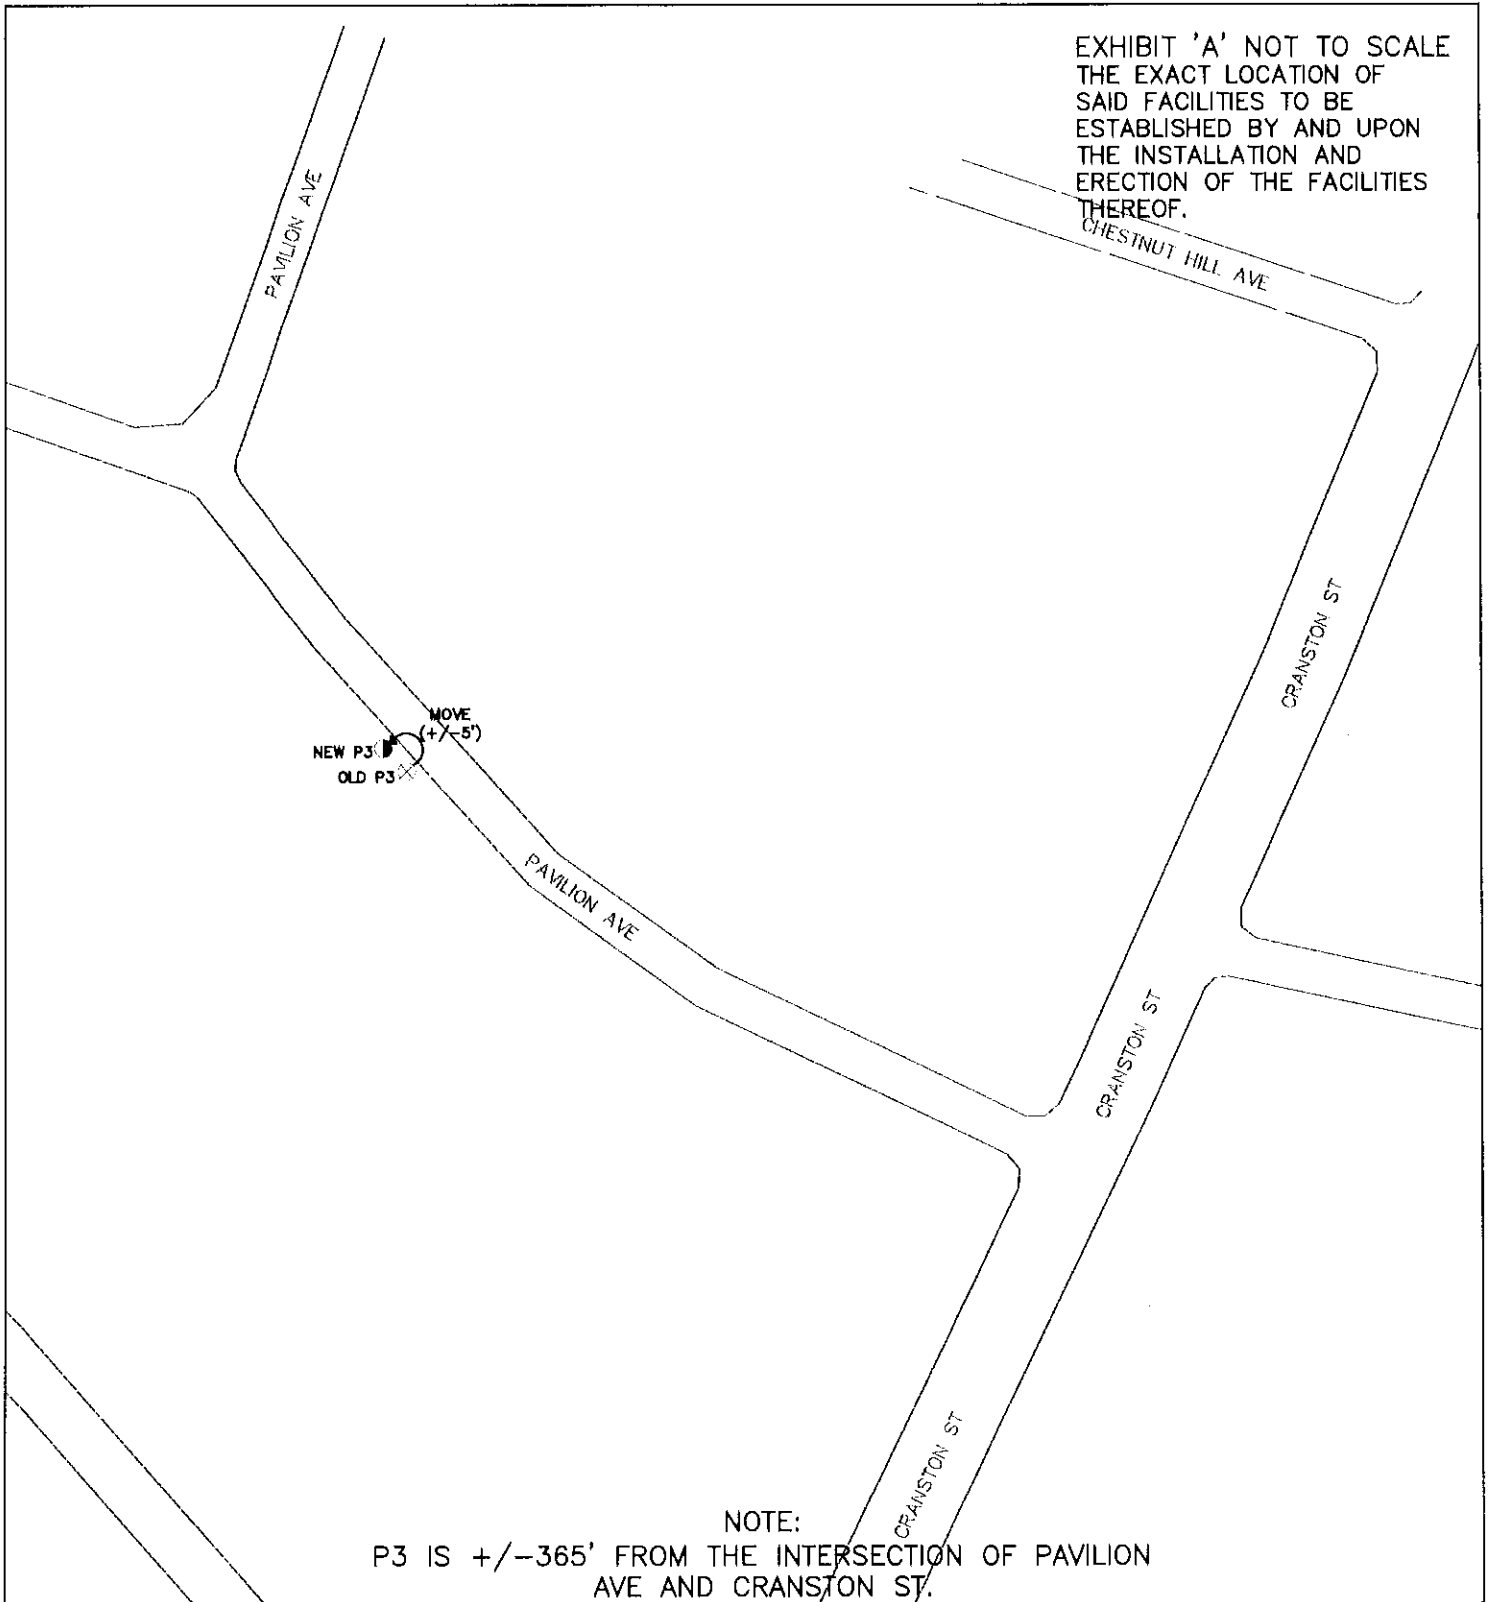

NOTE:
P3 IS +/-365' FROM THE INTERSECTION OF PAVILION
AVE AND CRANSTON ST.

LEGEND

- | | |
|--|--|
| <ul style="list-style-type: none"> □ NEW, EXISTING, REMOVE OH □ NEW, EXISTING, REMOVE UG ○ NEW, EXISTING JO POLE ● NEW, EXISTING SO POLE | <ul style="list-style-type: none"> □ NEW, EXISTING MAN-HOLE ⊗ REMOVE EXISTING POLE — PUSH-BRACE ➤ ANCHOR AND GUY |
|--|--|

PROPOSED
PETITION SKETCH

P3 PAVILION AVE CRANSTON

Date: 7/7/2026

Designer: Seth, Chantry

WO: 15045147

**The Narragansett
Electric Company**