

City Copy



City of Cranston
City Clerk
869 Park Ave
Cranston, RI 02910

October 8, 2026

To Whom It May Concern:

Enclosed please find a petition of NARRAGANSETT ELECTRIC and VERIZON NEW ENGLAND INC., covering joint NARRAGANSETT ELECTRIC-VERIZON NEW ENGLAND INC pole locations

If this petition meets with your approval, please return an executed copy to each of the above-named Companies.

Narraganset Electric Contact: Wendy Paluch 280 Melrose Street 3rd FL, Providence, RI 02907

If you have any questions regarding this permit, please contact Ms. Paluch at:
[4014306531](tel:4014306531) or wapaluch@rienergy.com

Very truly yours,

A handwritten signature in blue ink that reads "Andrew McNaught".

Andrew McNaught,
Distribution Design

A small, stylized handwritten mark or flourish in blue ink, located below the typed name.

Enclosures



PETITION OF NARRAGANSETT ELECTRIC FOR JOINT OR IDENTICAL POLE
LOCATION TO THE HONORABLE CITY COUNCIL OF CRANSTON, RHODE ISLAND

City of Cranston
City Clerk
869 Park Ave
Cranston, RI 02910

THE NARRAGANSETT ELECTRIC & Verizon New England Inc.,

Respectfully asks permission to locate and maintain poles, wires, and fixtures, including the necessary sustain and protecting fixtures to be owned and used in common by you petitioner along and across the following public ways:

Tomahawk Trl

Installing (2) poles to serve new 21 Tomahawk Trl

Therefore, your petitioners pray that they be granted joint of identical location for existing poles and permission to erect and maintain poles and wires together with such sustaining and protecting fixtures as they may find necessary, said poles erected or to erected substantially in accordance with the plan filed herewith marked:

WR# 15147577

Dated 9/4/2026

Your petitioner agrees to reserve or provide space for one cross arm at a suitable point on each of said poles for the fire, police, telephone signal wires belonging to the municipality and used by it exclusively for municipal purposes.

NARRAGANSETT ELECTRIC

BY: Andrew McNaught

VERIZON NEW ENGLAND, INC.

BY: Karen Levesque

The foregoing petition been read, it was voted that the consent at the

For the use of public ways named for the purposes stated in said petition be and it hereby is granted-----work to be done subject to the supervision of

A true copy of the vote at the _____

Adopted _____ and recorded in Records Book# _____ Page _____



Municipal Pole & UG Petition/Permit Request Form

Engineer: C.Seth Date: 9/4/26

City/Town: Cranston Work Order # 15147577

Install: 2 ☐ SO ☒ JO Poles on Tomahawk Trl
(Quantity) (Check One) (Street Name)

Remove: ☐ SO ☐ JO Poles on
(Quantity) (Check One) (Street Name)


Relocate: ☐ SO ☐ JO Poles on
(Quantity) (Check One) (Street Name)

Beginning at a point approximately 215 Feet W of
(Distance) (Compass Heading)
centerline of the intersection of Thunder Trail and Tomahawk Trl and
(Street Name)
continuing approximately feet in a direction.
(Distance) (Compass Heading)

Install overhead/underground facilities: Street(s):

Description of Work: Installing (2) poles to serve new 21 Tomahawk Trl

EXHIBIT 'A' NOT TO SCALE
THE EXACT LOCATION OF
SAID FACILITIES TO BE
ESTABLISHED BY AND UPON
THE INSTALLATION AND
ERECTION OF THE FACILITIES
THEREOF.

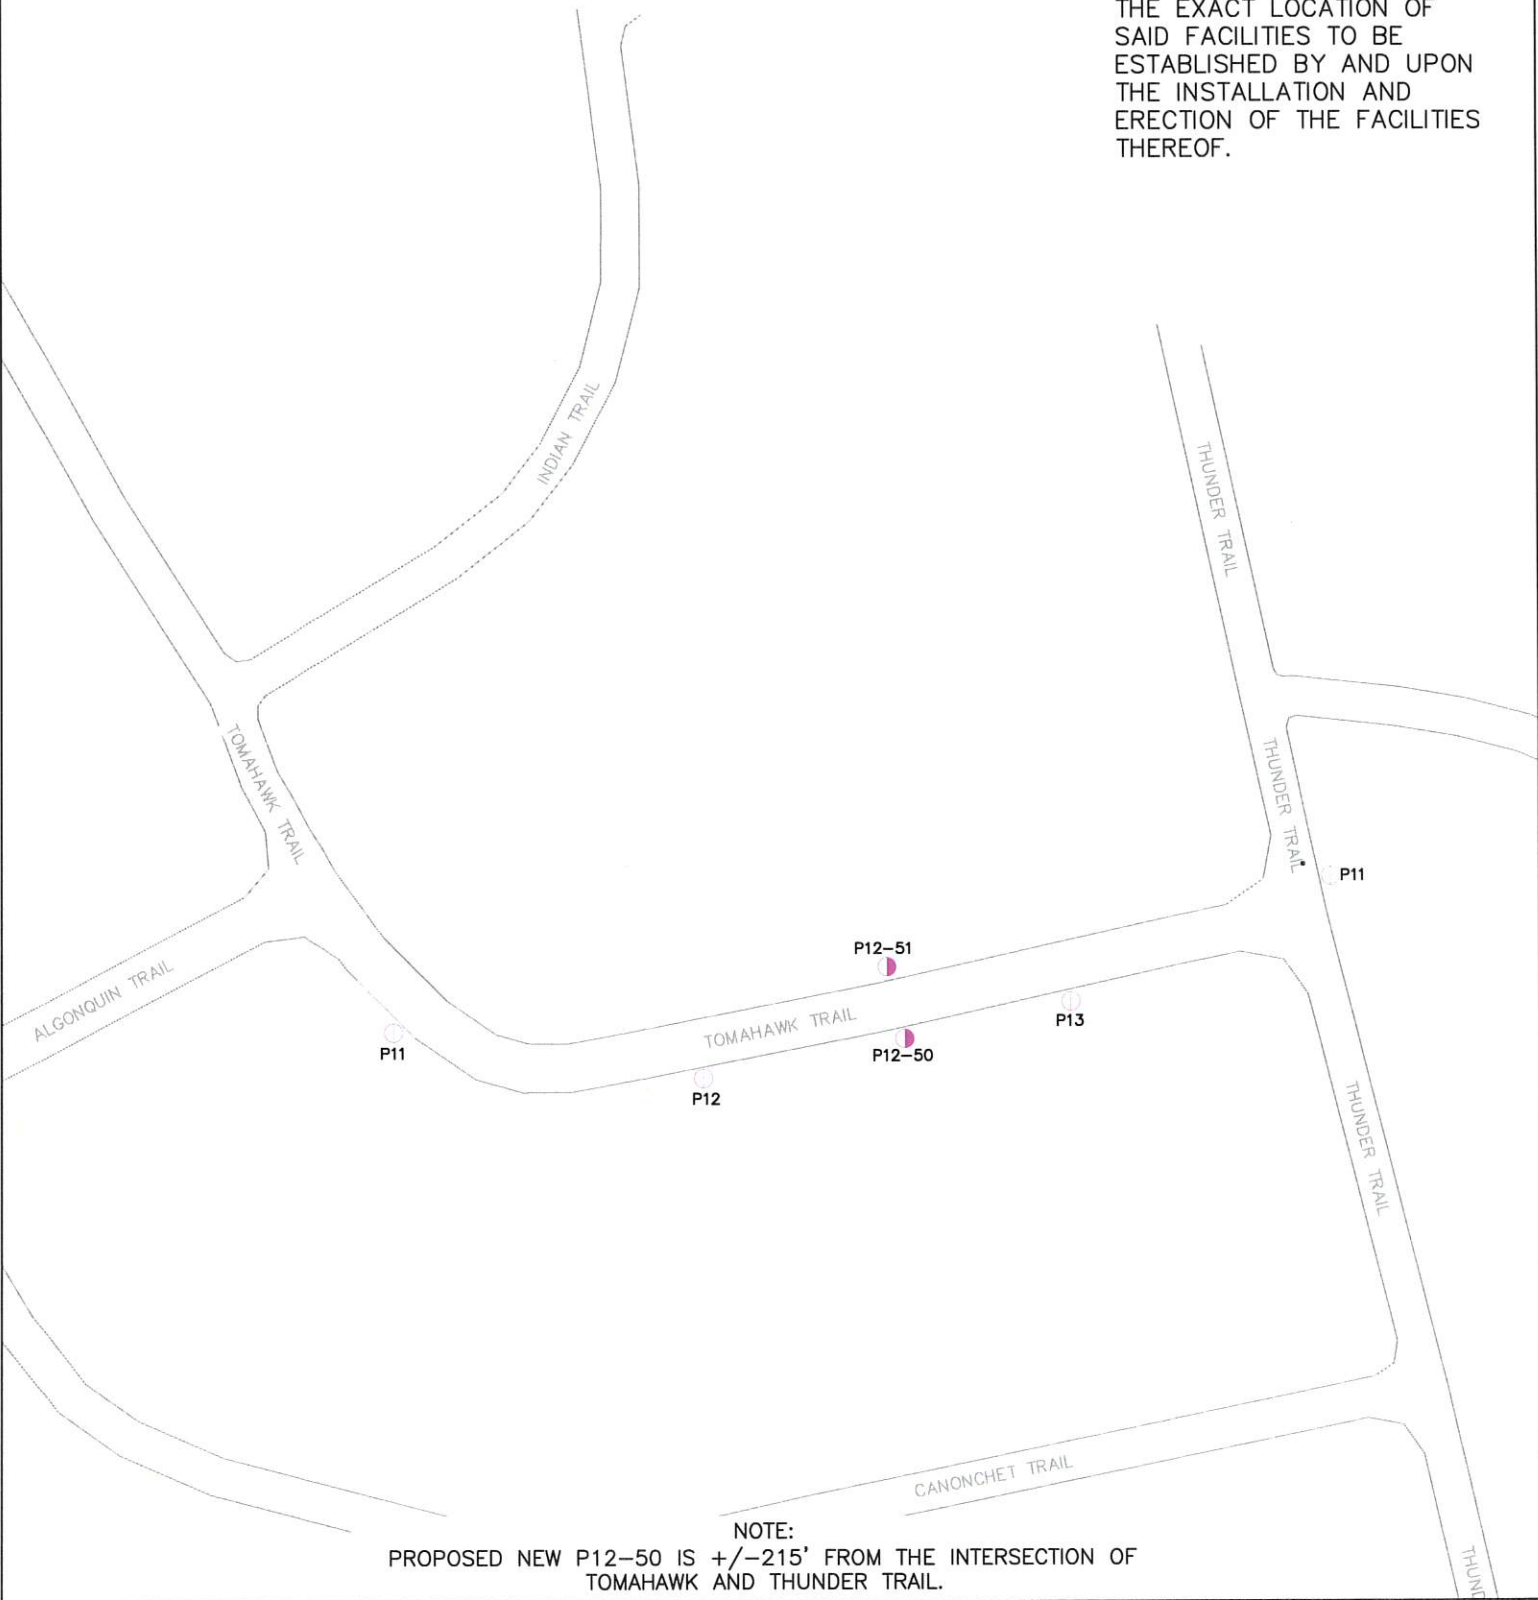

LEGEND		PROPOSED PETITION SKETCH	Date: 9/3/2026	
NEW, EXISTING, REMOVE OH	NEW, EXISTING MAN-HOLE		Designer: Seth, Chanthy	
NEW, EXISTING, REMOVE UG	REMOVE EXISTING POLE	21 TOMAHAWK TRAIL CRANSTON, RI	WO: 15147577	
NEW, EXISTING JO POLE	PUSH-BRACE		The Narragansett Electric Company	
NEW, EXISTING SO POLE	ANCHOR AND GUY			